Attachment B

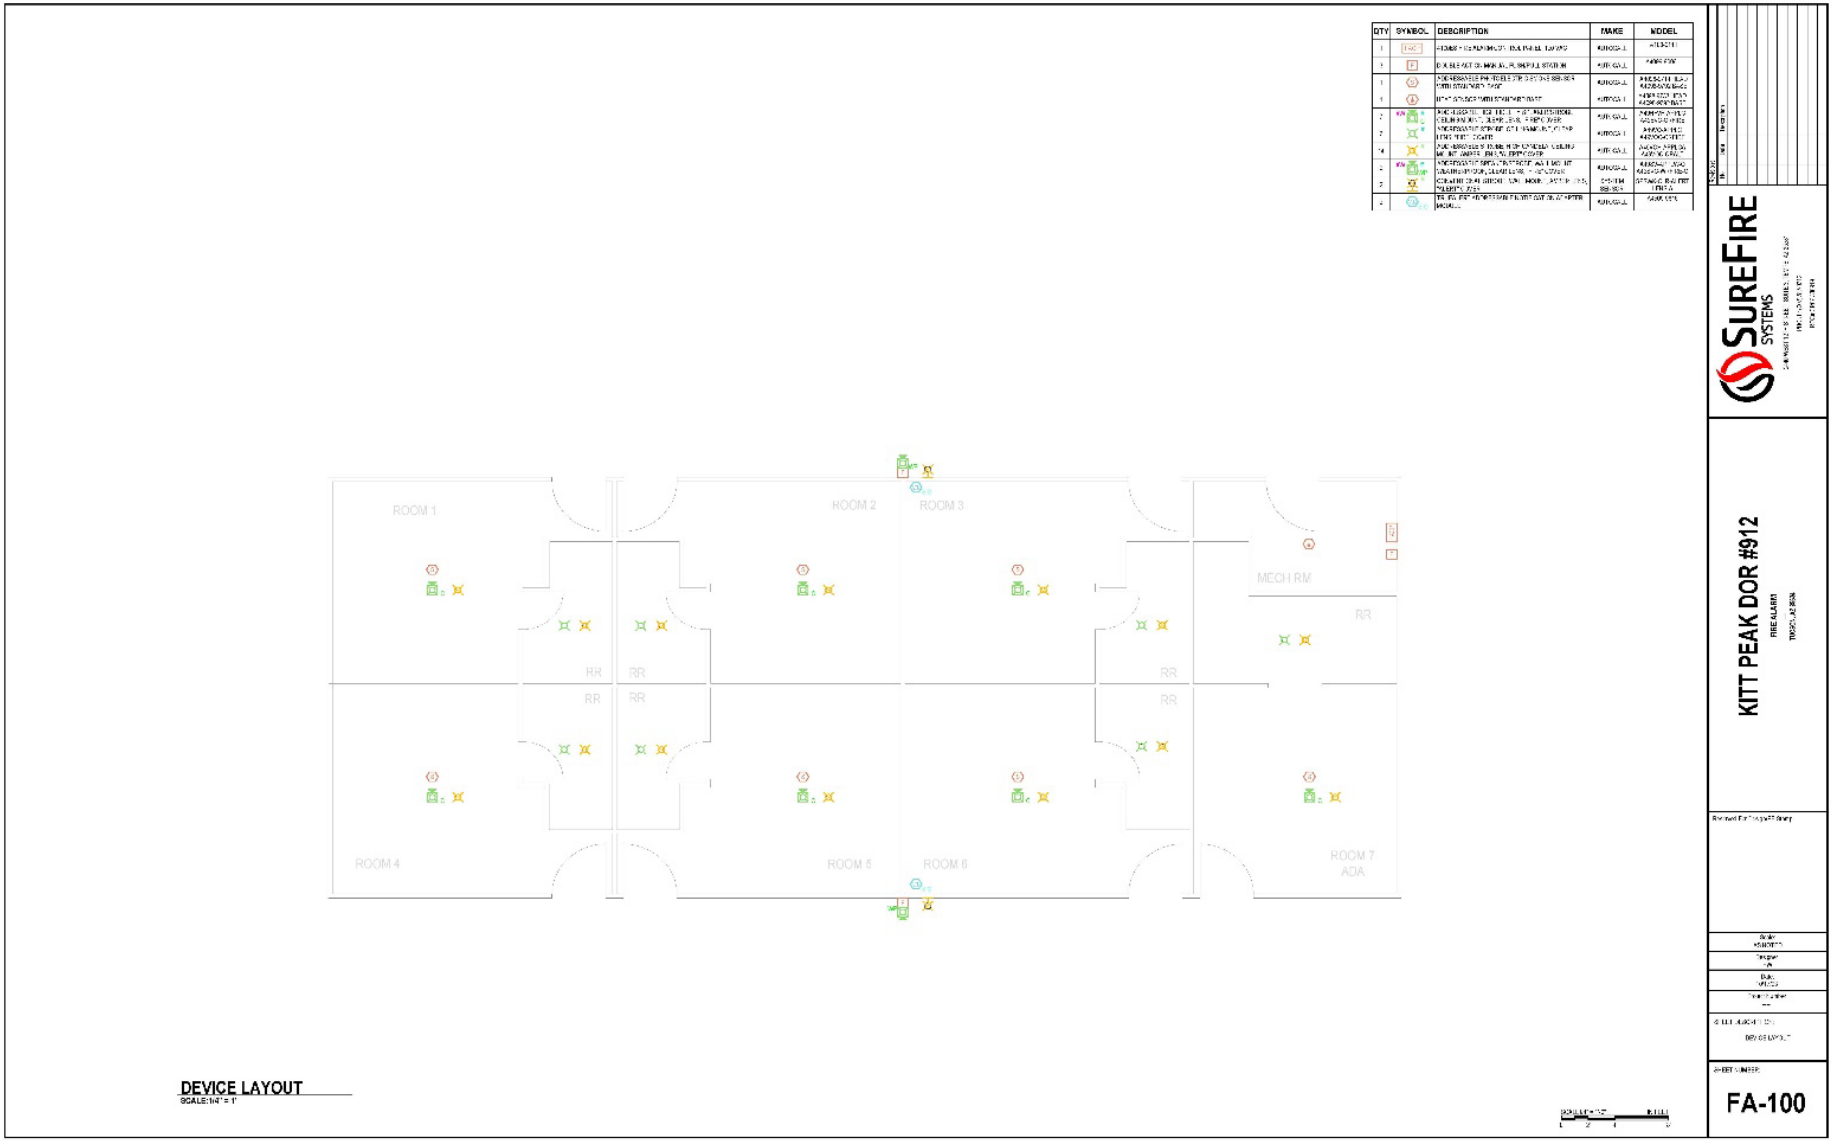

Proposed Floor Plan – Reference from Section 5.2.1.8 General